Qty 2 Ref 15-9 Schedule 13: Temporary Sign	ROAD AHEAD CLOSED
Qty 2 Ref 15-9 Schedule 13: Temporary Sign	ROAD AHEAD CLOSED
Qty 2 Ref 2702 Start of temporary diversion route	Diversion
Qty 2 Ref 2702 Start of temporary diversion route	Diversion
Qty 2 Ref 2702 Start of temporary diversion route	Diversion
Qty 1 Ref 2702 End of temporary diversion route	Diversion ENDS
Qty 4 Ref 2703 Check on if temporary diversion route from junction ahead	Diverted traffic
Qty 3 Ref 2703 Check on if temporary diversion route from junction ahead	Diverted traffic
Qty 2 Ref 573 Chevron to hand right	
Qty 2 Ref 573 Chevron to hand left	
Qty 6 Ref 7001 Road works ahead	
Qty 7 Ref 7016/P/1/A Advance/ temporary hazard ahead: Road Ahead Closed	ROAD AHEAD CLOSED
Qty 2 Ref 7106 Lane closure barrier	

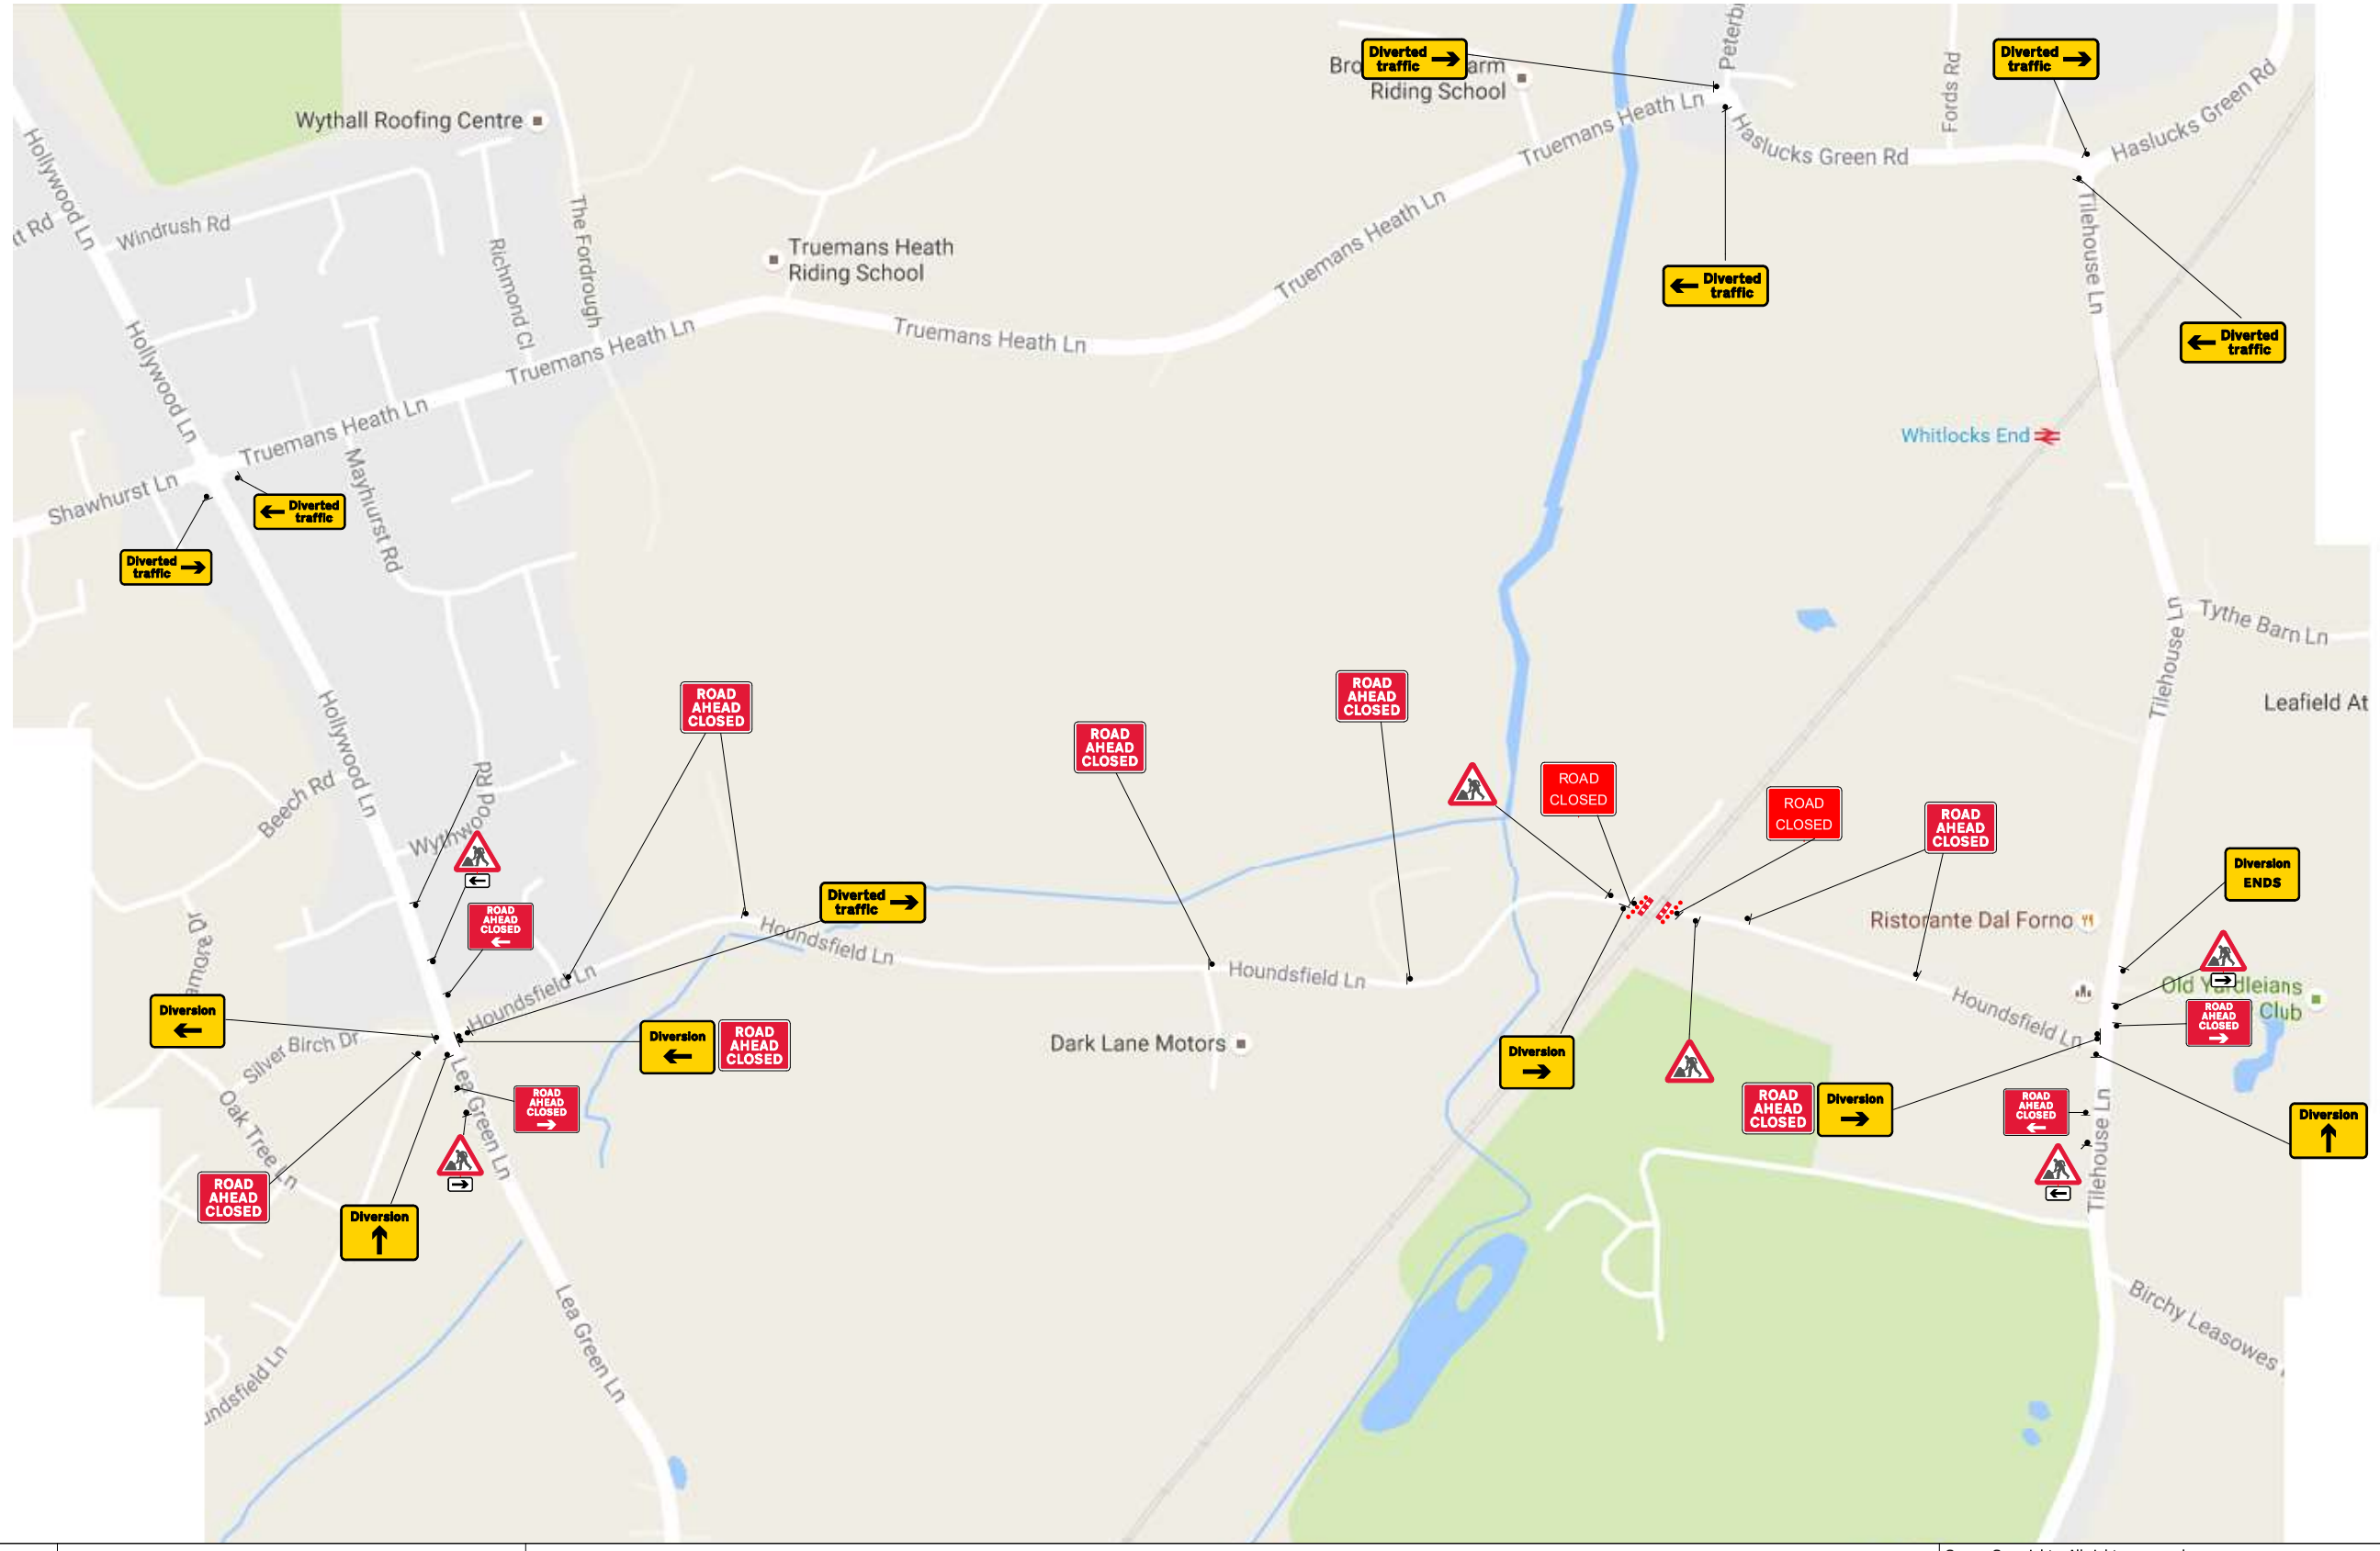

CENTURION
TRAFFIC MANAGEMENT

Centurion Traffic Management
3B, Haigh Park Road
Stourton
Leeds
LS10 1RT

Tel: 0113 277 5360
E-mail: info@Centuriontraffic.com
www.Centuriontraffic.com

Date: 30-09-23

Scheme: Houndsfield Lane, Shirley

Traffic Management: Full Closure

Notes

All layouts drawn in accordance with Chapter 8 guidelines.

Drawing to be read in conjunction with relevant method statement and risk assessment.

Crown Copyright. All rights reserved.

Drawing No:
AW-CTM-0433v3

Unauthorised reproduction infringes Crown Copyright and may lead to prosecution or civil proceedings.

Scale:	Drawn-AW	Authorised /
Not to Scale	Amended-MH	Approved SA