THIS MAP IS REPRODUCED FROM ORDNANCE SURVEY MATERIAL WITH THE PERMISSION OF ORDNANCE SURVEY ON BEHALF OF THE CONTROLLER OF HER MAJESTY'S STATIONERY OFFICE © CROWN COPYRIGHT. UNAUTHORISED REPRODUCTION INFRINGES CROWN COPYRIGHT AND MAY LEAD TO PROSECUTION OR CIVIL PROCEEDINGS. AL 100030649 2019

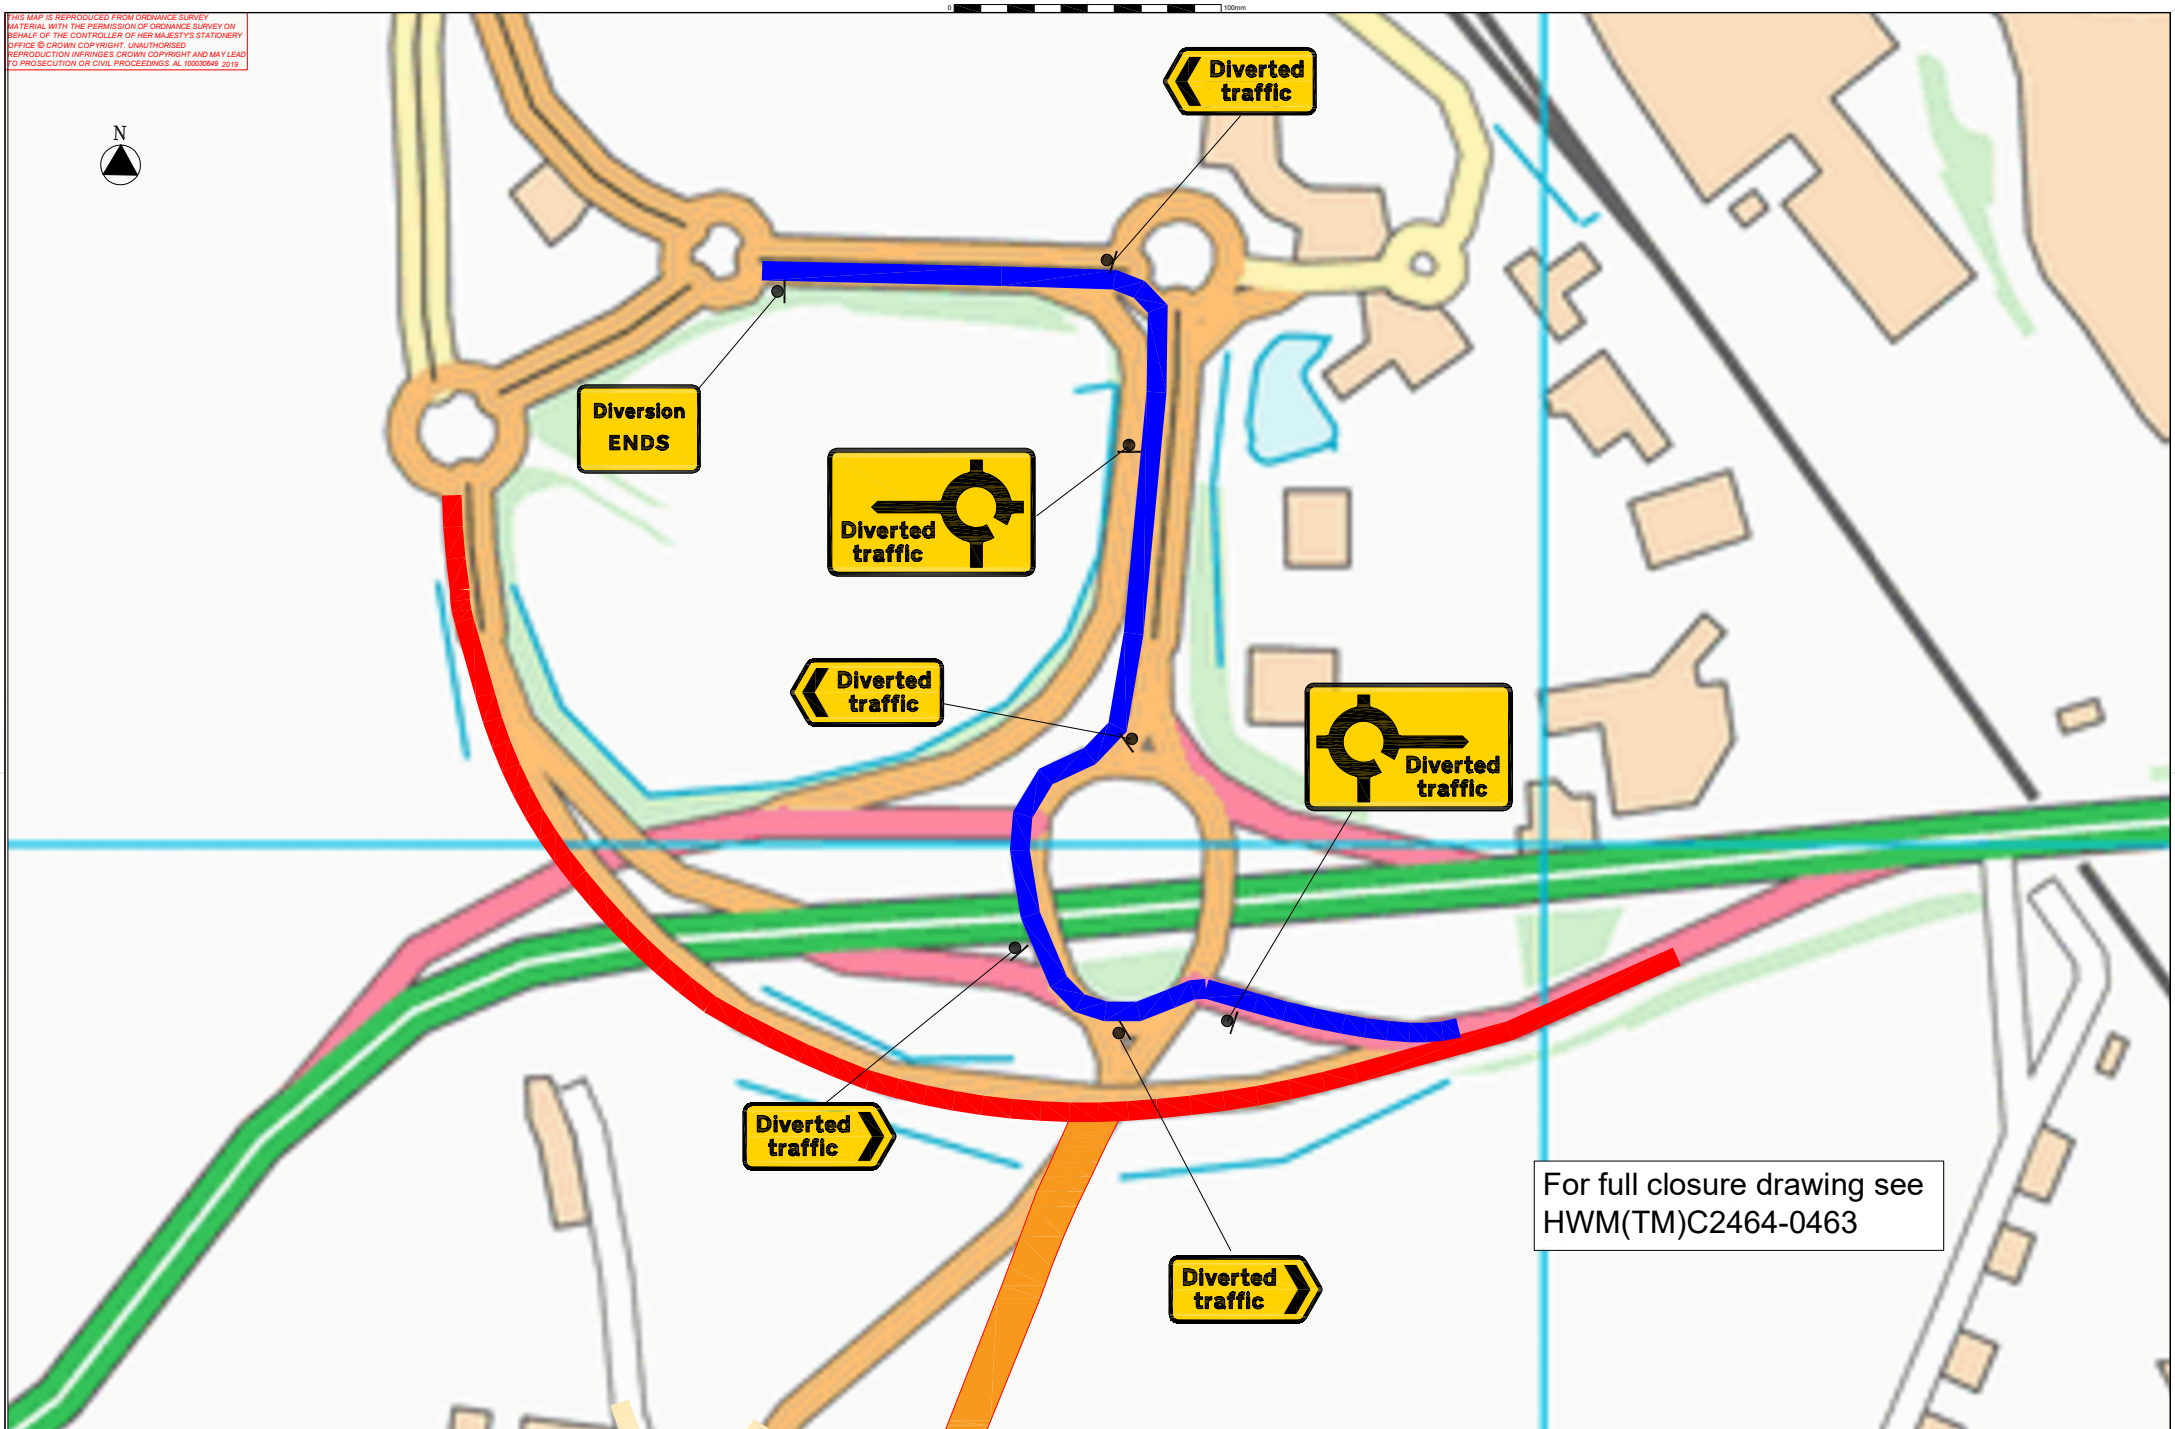

AGENT	CLIENT	SCHEME NAME	DRAWING TITLE														
MARTIN HW Martin Traffic Management Fordbridge Lane Blackwell Derbyshire DE55 5JY Tel: 01773 813213 Email: traffic@hwmartin.com www.hwmartin.com	SKANSKA [redacted]	M42 JUNCTION 6	A45 Full closure of Airport free flow link - Diversion route	DESIGN : M.SLUDDS CHECK: APPD : O HAYES DATE : 07/01/2025 SUITABILITY : FOR INTERNAL REVIEW / COMMENT	DRAWING STATUS WORKING DRAWING PRELIMINARY DRAWING FOR ISSUE AS-BUILT SHEET: 1 OF 1	REV STATUS S3	DETAILS SUITABILITY	CHKD ORIG DRAWING SIZE : A1 SCALE :	APPD DIMENSIONS : COPYRIGHT © HWM	DATE	DRAWING NUMBER: PROJECT / ORIGINATOR / VOLUME HE551485 – SKAG – TTM A45ML_A45W – DR – WM – 00192 LOCATION / TYPE / ROLE / NUMBER	HWM REF: HWM(TM)C2464-0464

File ref - w:\rdp schemes\rdp schemes\m42 j6 rdp\design\m42 j6 c2464\464.hwm(tm)c2464-0464 a45 wb full closure of airport free flow link - diversion route.dwg Plotted 07.01.2025 by Msludds